SITE LOCATION MAP

NOT TO SCALE

To Conway

Highway 501

To Myrtle Beach

Lowes

Atlantic Center

COASTAL BAND HALL

WINYAH ROAD

EXISTING DITCH

RAILROAD

3,728 sf

1,500 sf

1,270 sf

Existing Metal Storage Building (NIC)

EXISTING CHAIN LINK FENCE
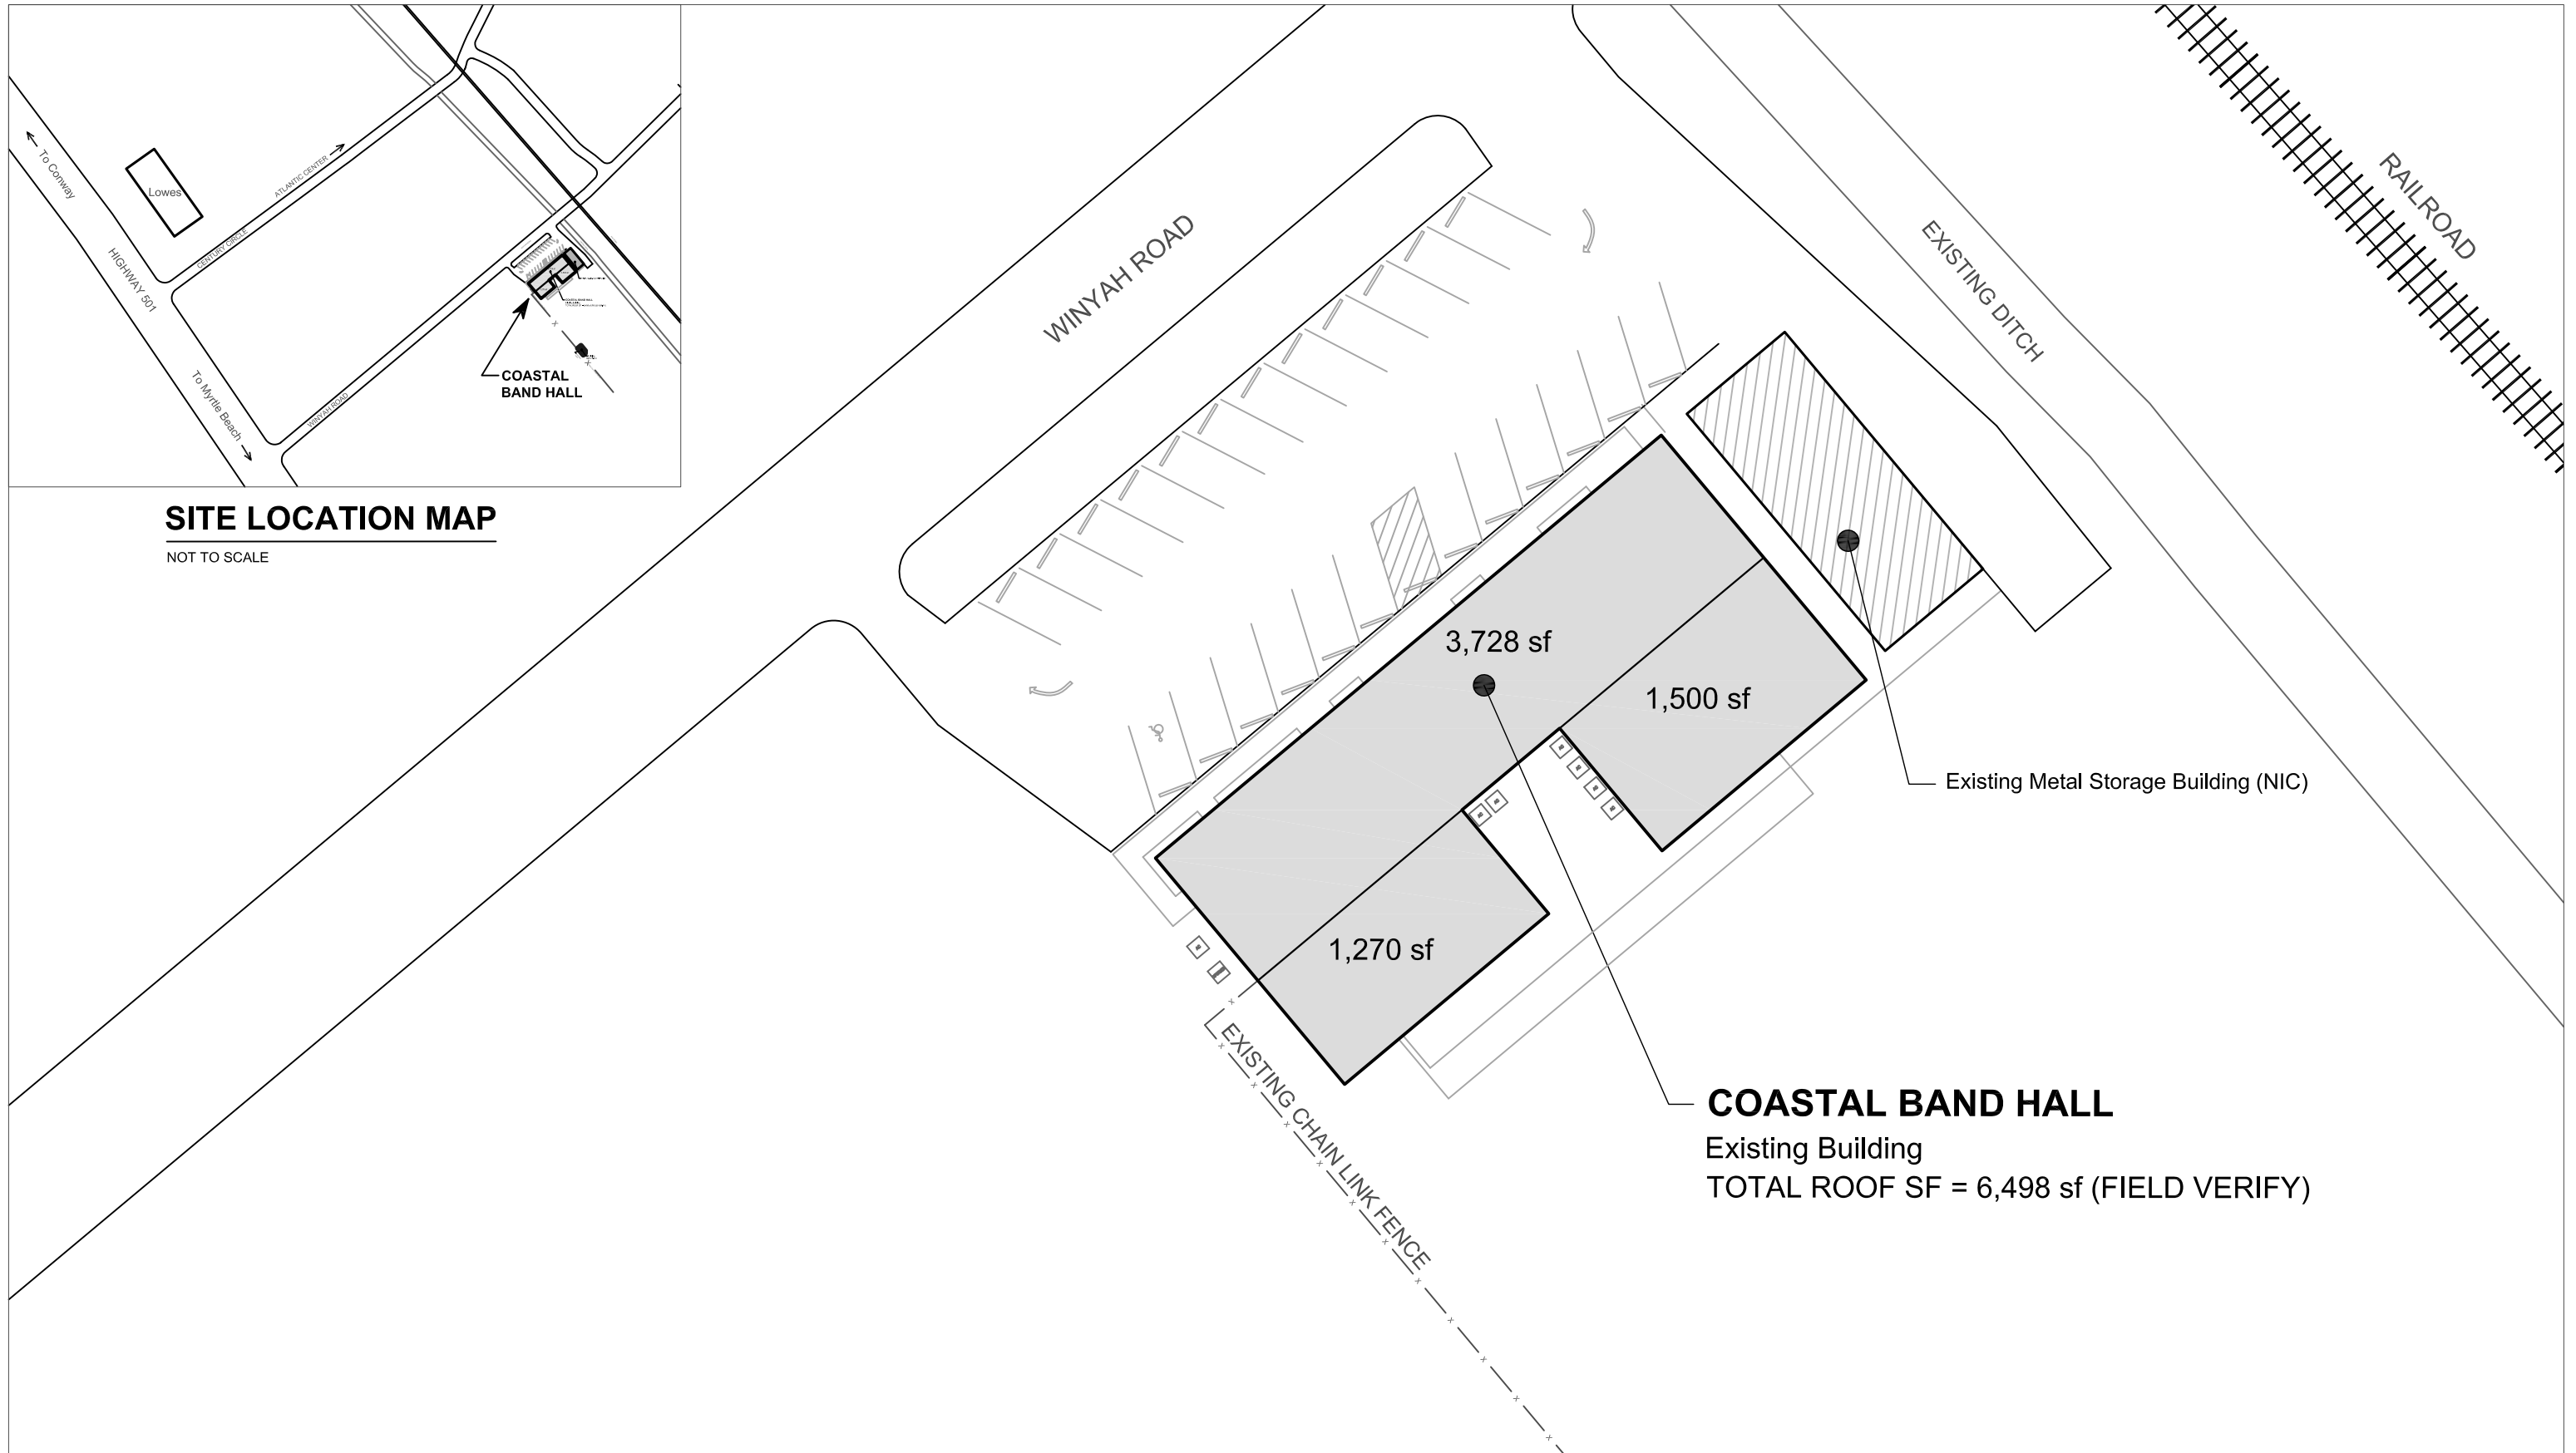
COASTAL BAND HALL

Existing Building
TOTAL ROOF SF = 6,498 sf (FIELD VERIFY)

COASTAL BAND HALL - ROOF REPLACEMENT PROJECT - SITE PLAN

SCALE: 1" = 30' - 0"

SQUARE FOOTAGE of EXISTING ROOF

COASTAL CAROLINA UNIVERSITY

AS1

of 1

DATE: 09-06-2018