COASTAL CAROLINA UNIVERSITY

HACKLER GOLF COURSE CART PATHS AND CURBING
H17-N129-MJ

AUGUST 23, 2021

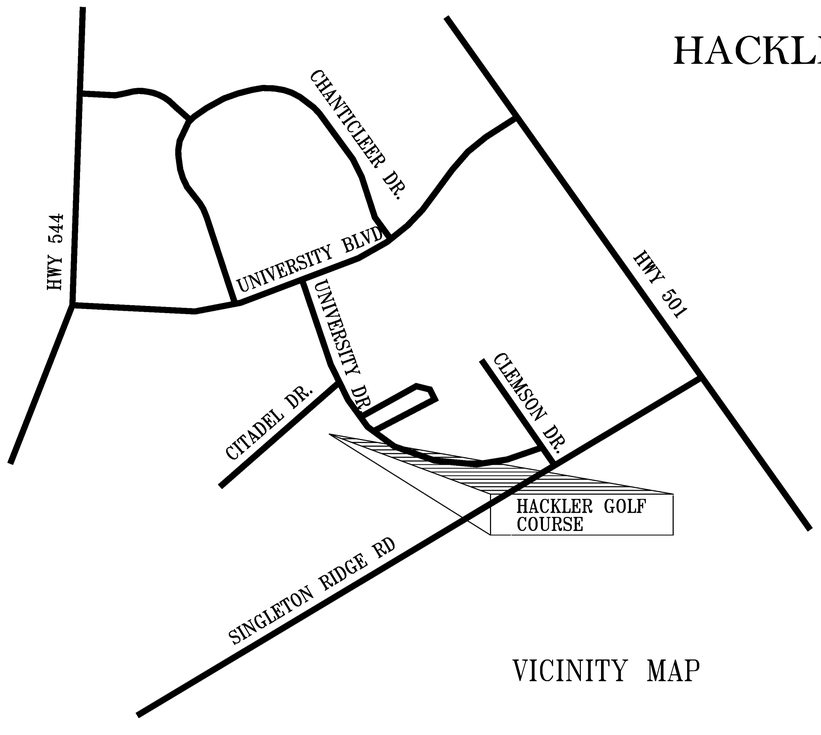

VICINITY MAP

DRAWING INDEX

SHEET #	NAME
C1 of 6	GOLF COURSE MAP
C2 of 6	OVERALL SITE PLAN
C3 of 6	SITE PLAN - HOLE 5-11, 18
C4 of 6	SITE PLAN - HOLES 12 - 17
C5 of 6	SITE PLAN - HOLES 1 - 5, 18
C6 of 6	DETAILS

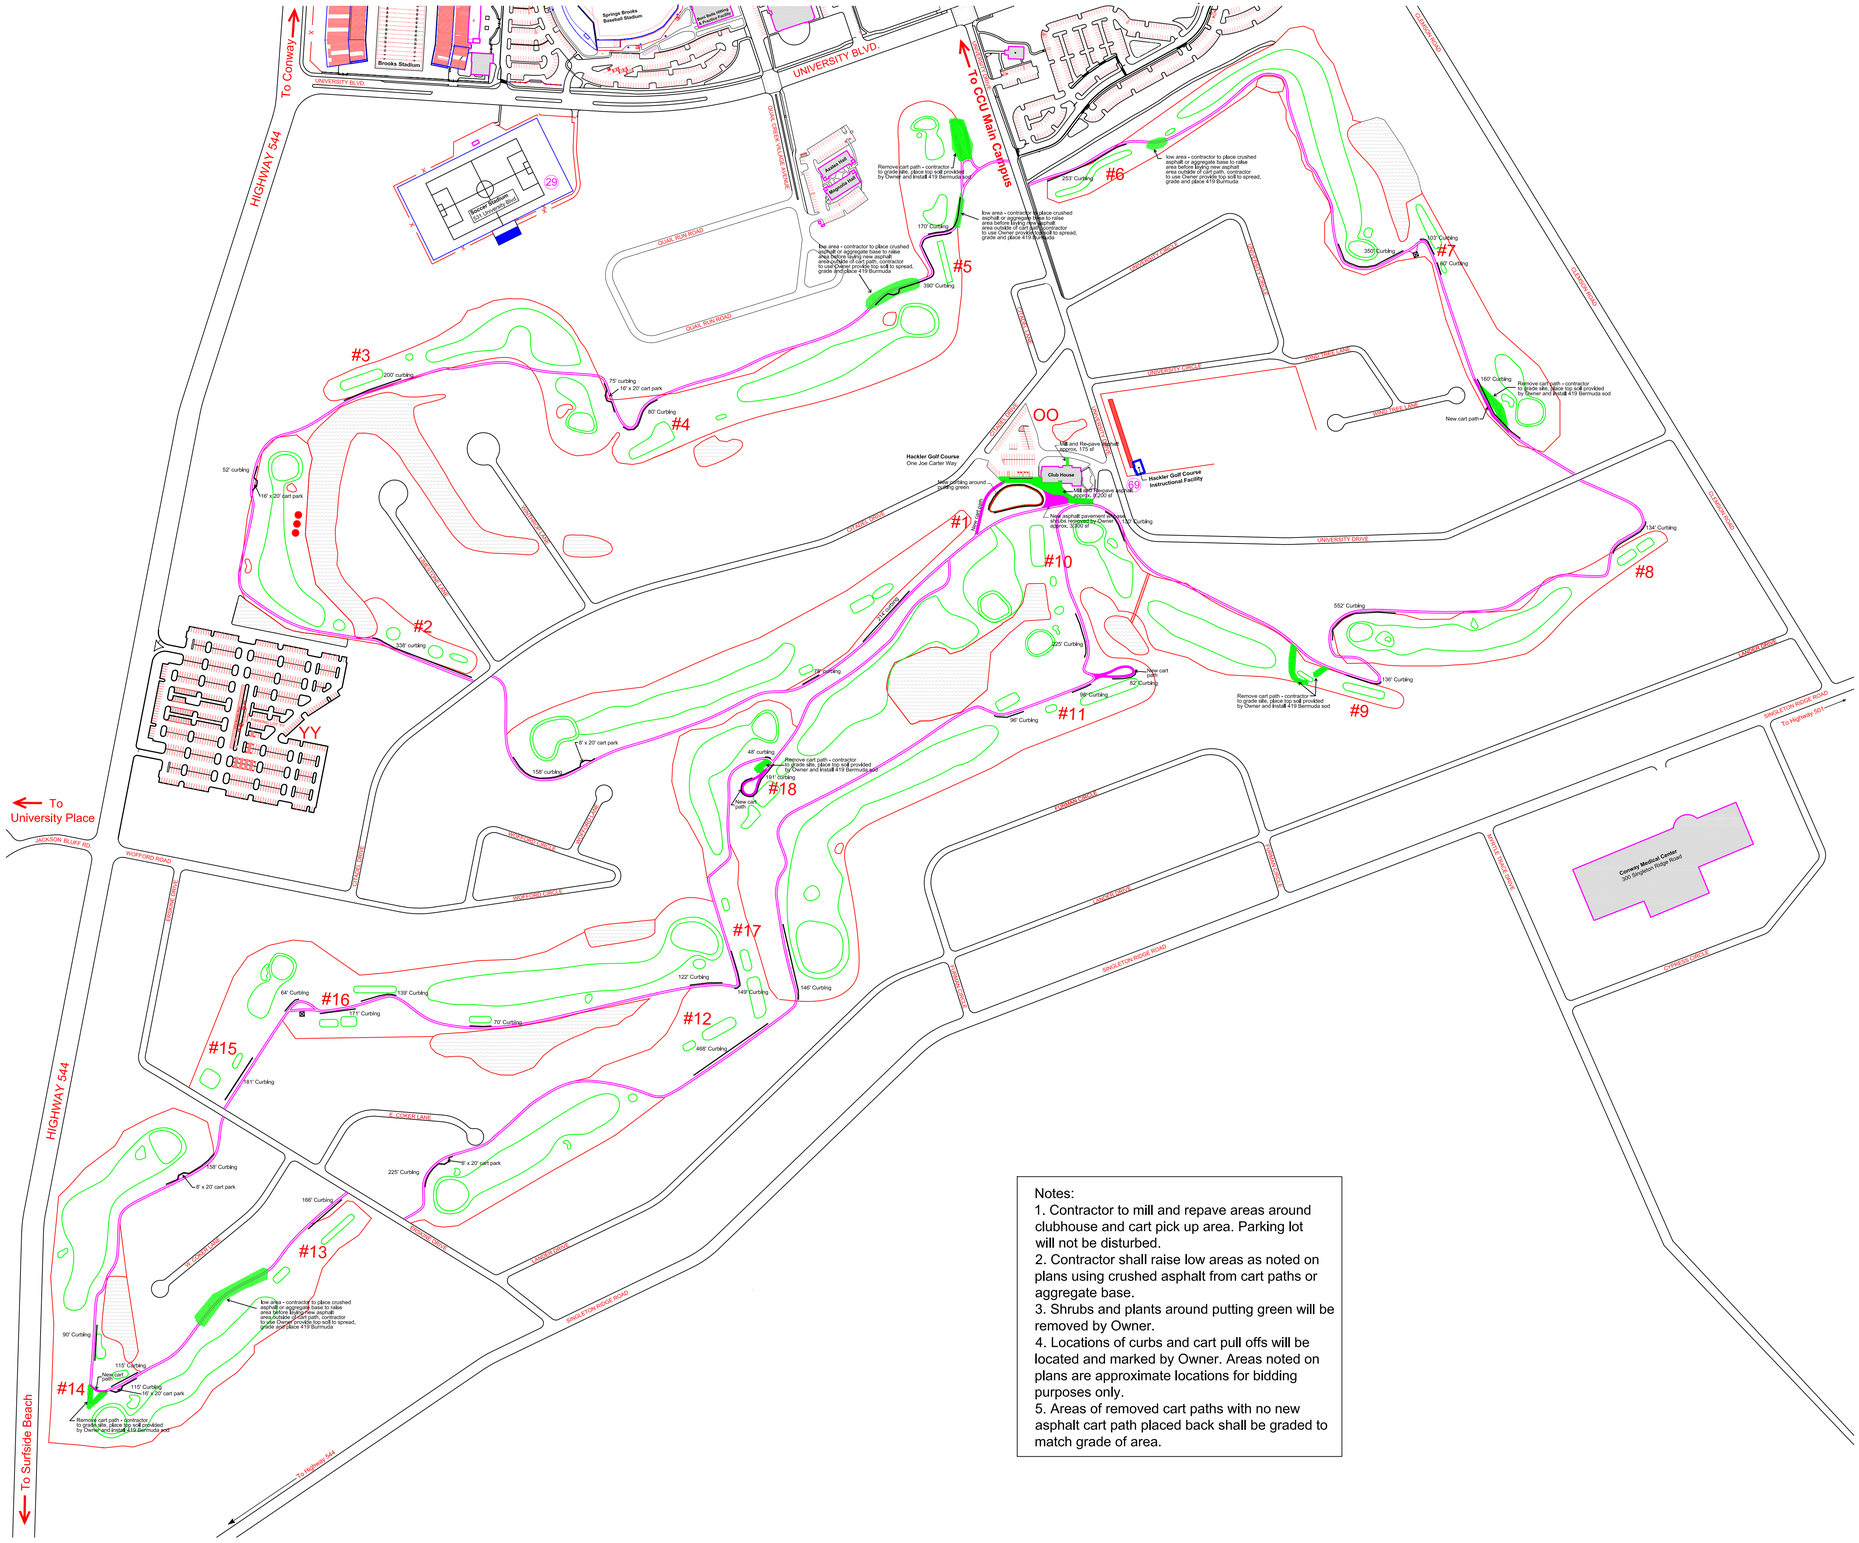

Notes:
1. Contractor to mill and repave areas around clubhouse and cart pick up area. Parking lot will not be disturbed.
2. Contractor shall raise low areas as noted on plans using crushed asphalt from cart paths or aggregate base.
3. Shrubs and plants around putting green will be removed by Owner.
4. Locations of curbs and cart pull offs will be located and marked by Owner. Areas noted on plans are approximate locations for bidding purposes only.
5. Areas of removed cart paths with no new asphalt cart path placed back shall be graded to match grade of area.

REVISION	DATE

HACKLER GOLF COURSE CART PATHS AND CURBING
PROJECT NO. H17 - N129 - MJ
GOLF COURSE MAP

FACILITIES DESIGN & ENGINEERING

FACILITIES DESIGN & ENGINEERING
P.O. BOX 261954
CONWAY, SC 29528

One Joe Carter Way
CONWAY, SC 29526

COASTAL CAROLINA UNIVERSITY

SEAL

DATE: 07-28-2021
SCALE: NTS
DESIGN BY:
DRAWN BY: MWA
SHEET

C-1

OF 6

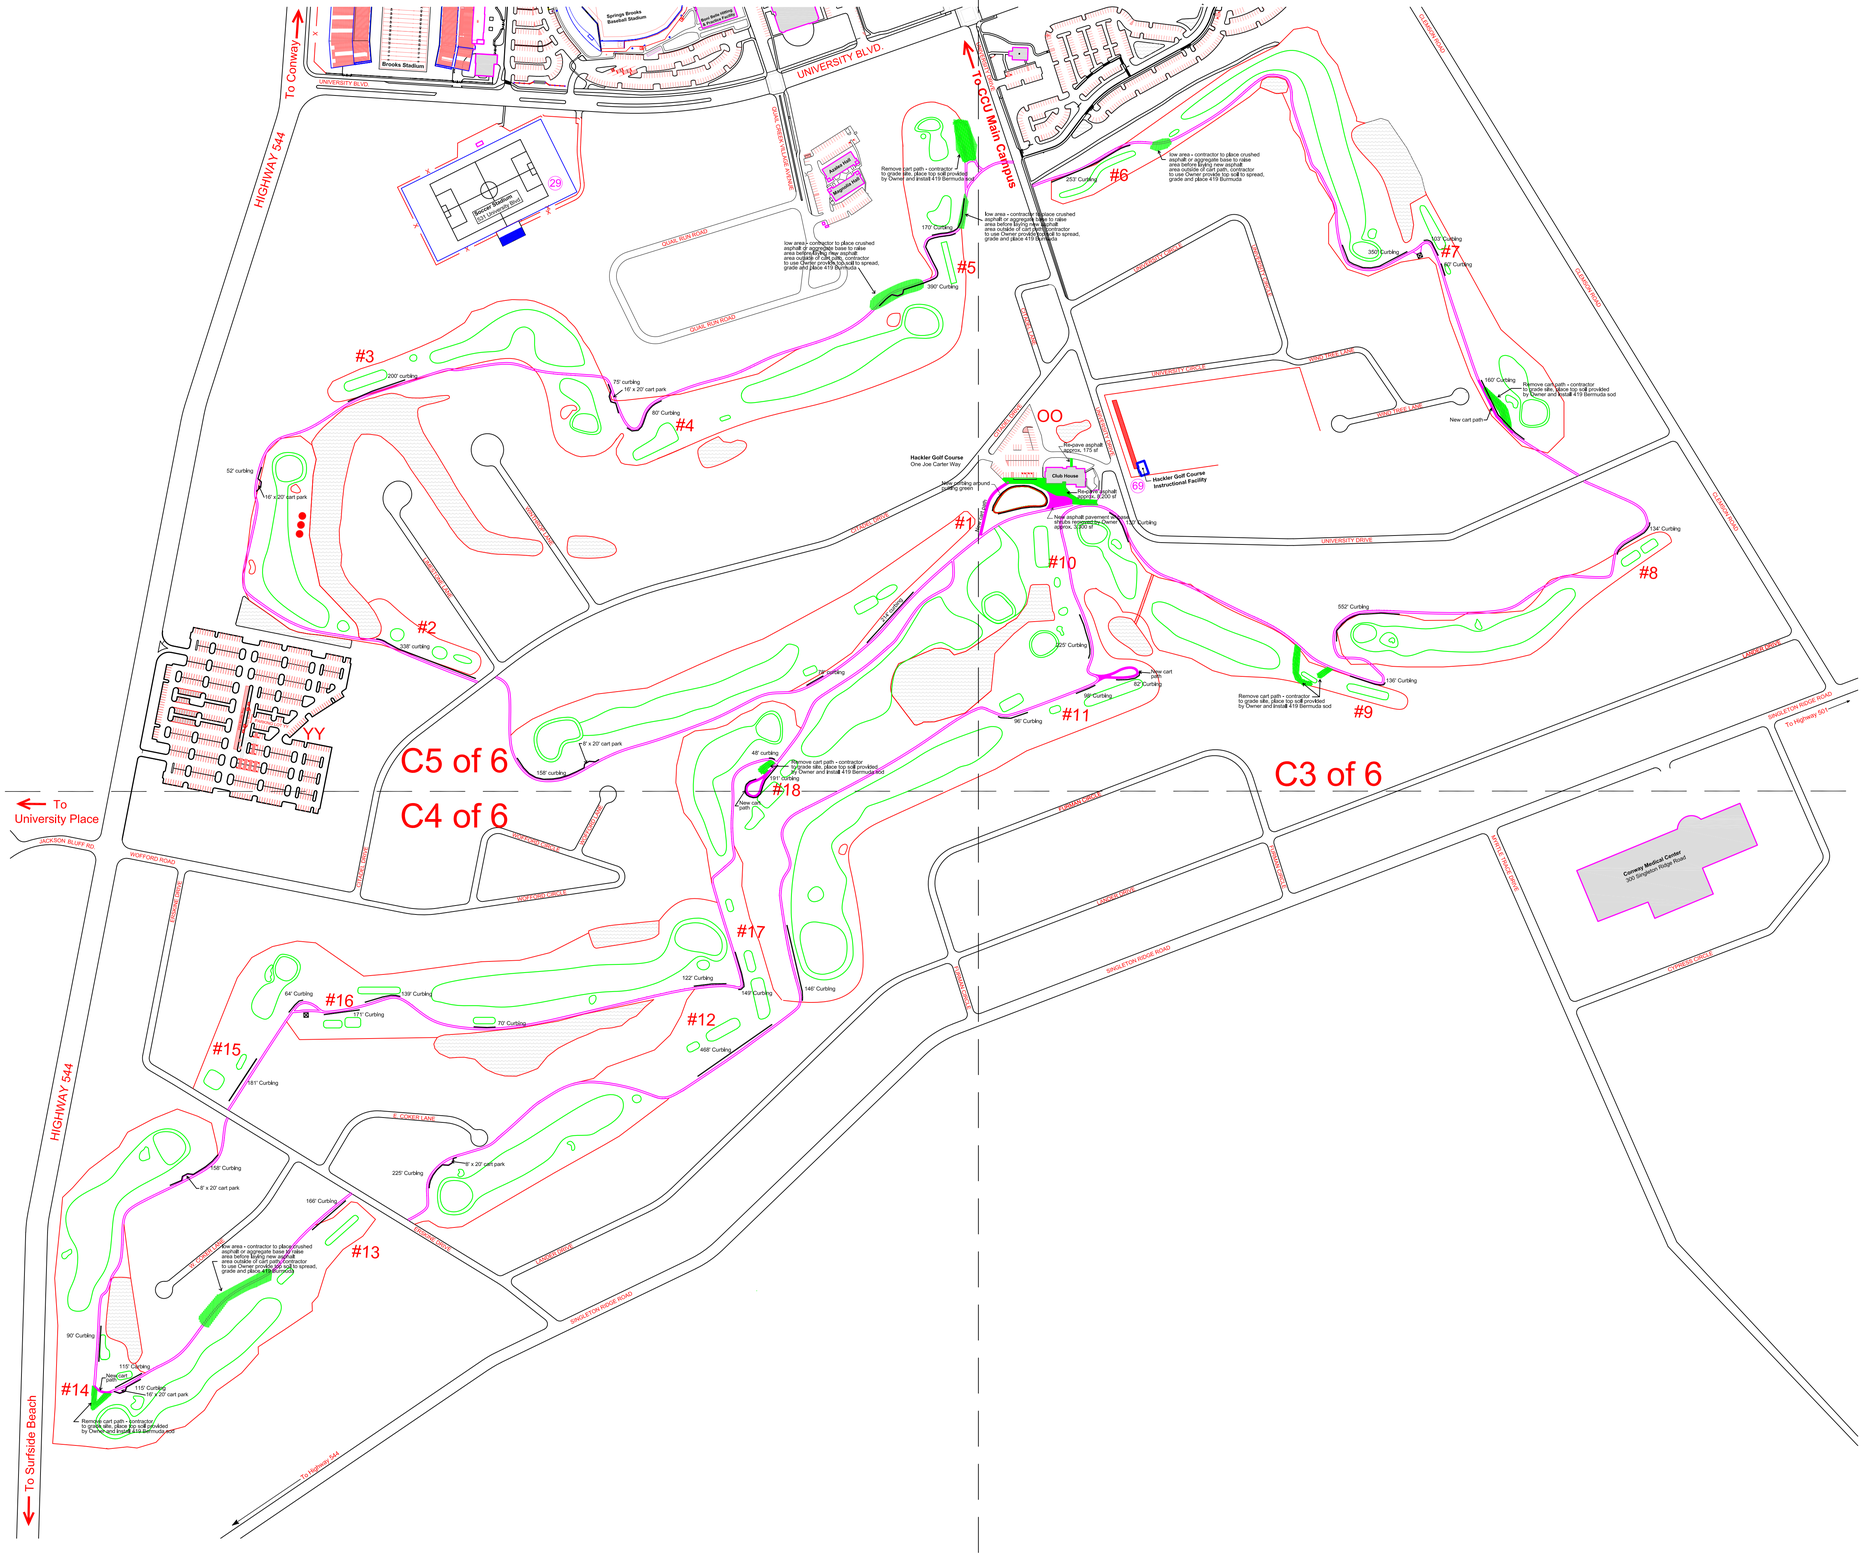

REVISION	DATE

HACKLER GOLF COURSE CART PATHS AND CURBING
PROJECT NO. H17 - N129 - MJ
OVERALL SITE PLAN

FACILITIES DESIGN & ENGINEERING

FACILITIES DESIGN & ENGINEERING
P.O. BOX 261954
CONWAY, SC 29528

One Joe Carter Way
CONWAY, SC 29526

COASTAL CAROLINA UNIVERSITY

SEAL

DATE: 07-28-2021
SCALE: NTS
DESIGN BY:
DRAWN BY: MWA
SHEET

C-2

OF 6

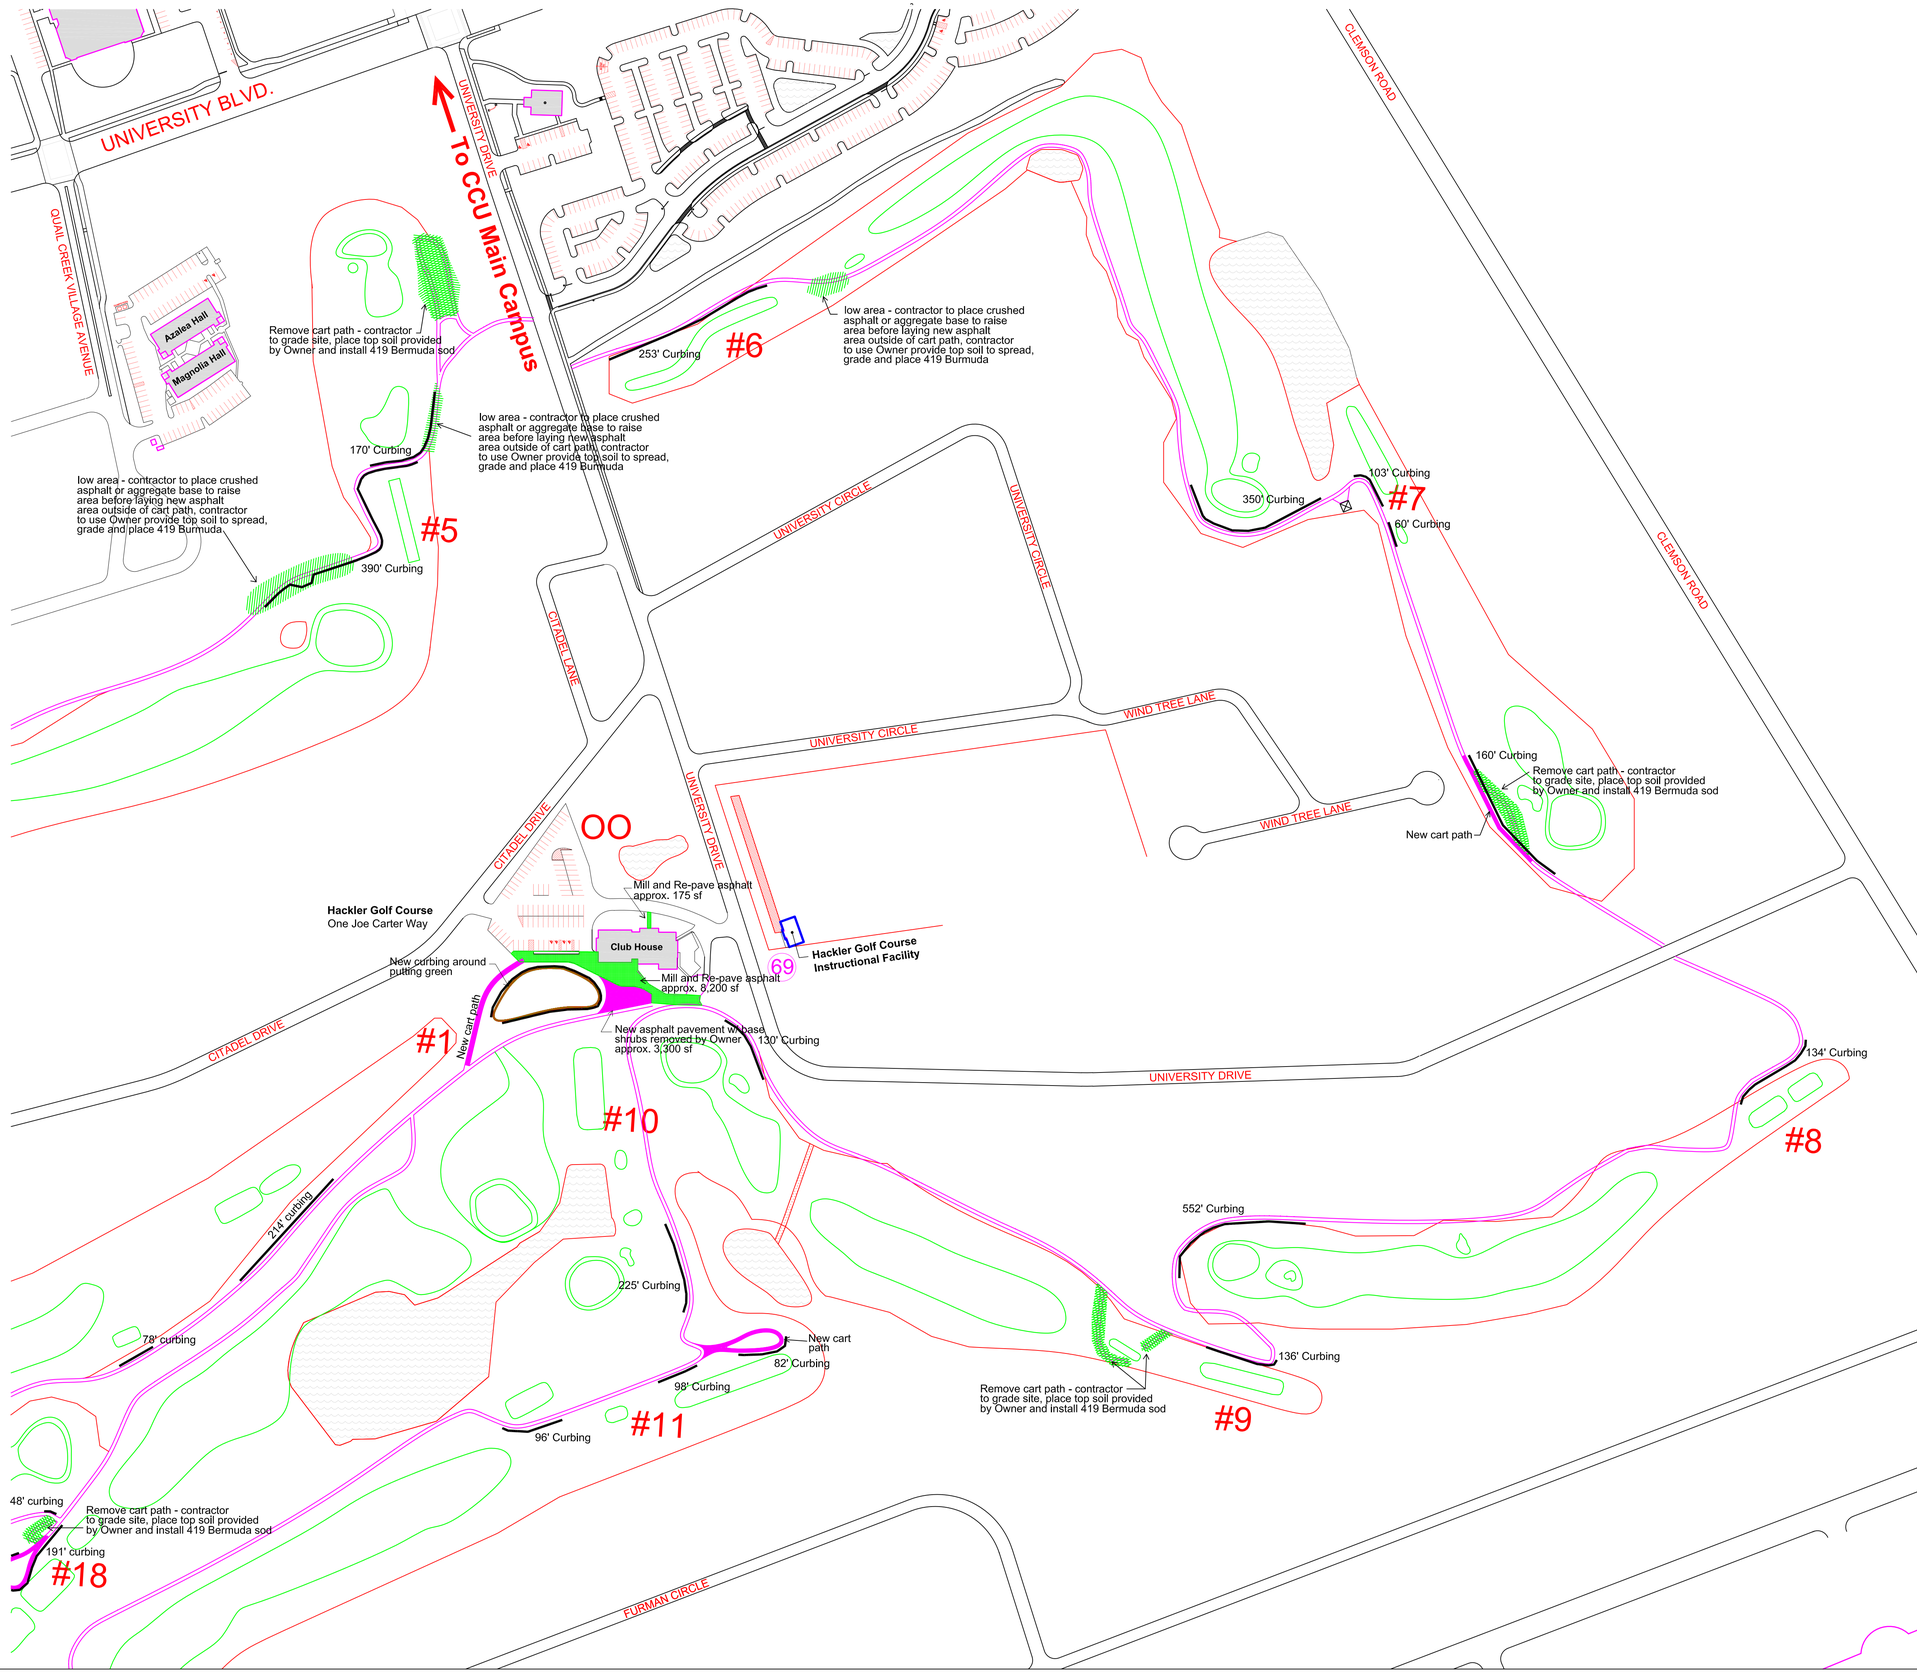

REVISION	DATE

HACKLER GOLF COURSE CART PATHS AND CURBING
PROJECT NO. H17 - N129 - MJ
SITE PLAN - HOLES 5 - 11, 18

FACILITIES DESIGN & ENGINEERING

FACILITIES DESIGN & ENGINEERING
P.O. BOX 261954
CONWAY, SC 29528

One Joe Carter Way
CONWAY, SC 29526

COASTAL CAROLINA UNIVERSITY

SEAL

DATE: 07-28-2021
SCALE: NTS
DESIGN BY:
DRAWN BY: MWA
SHEET

C-3

OF 6

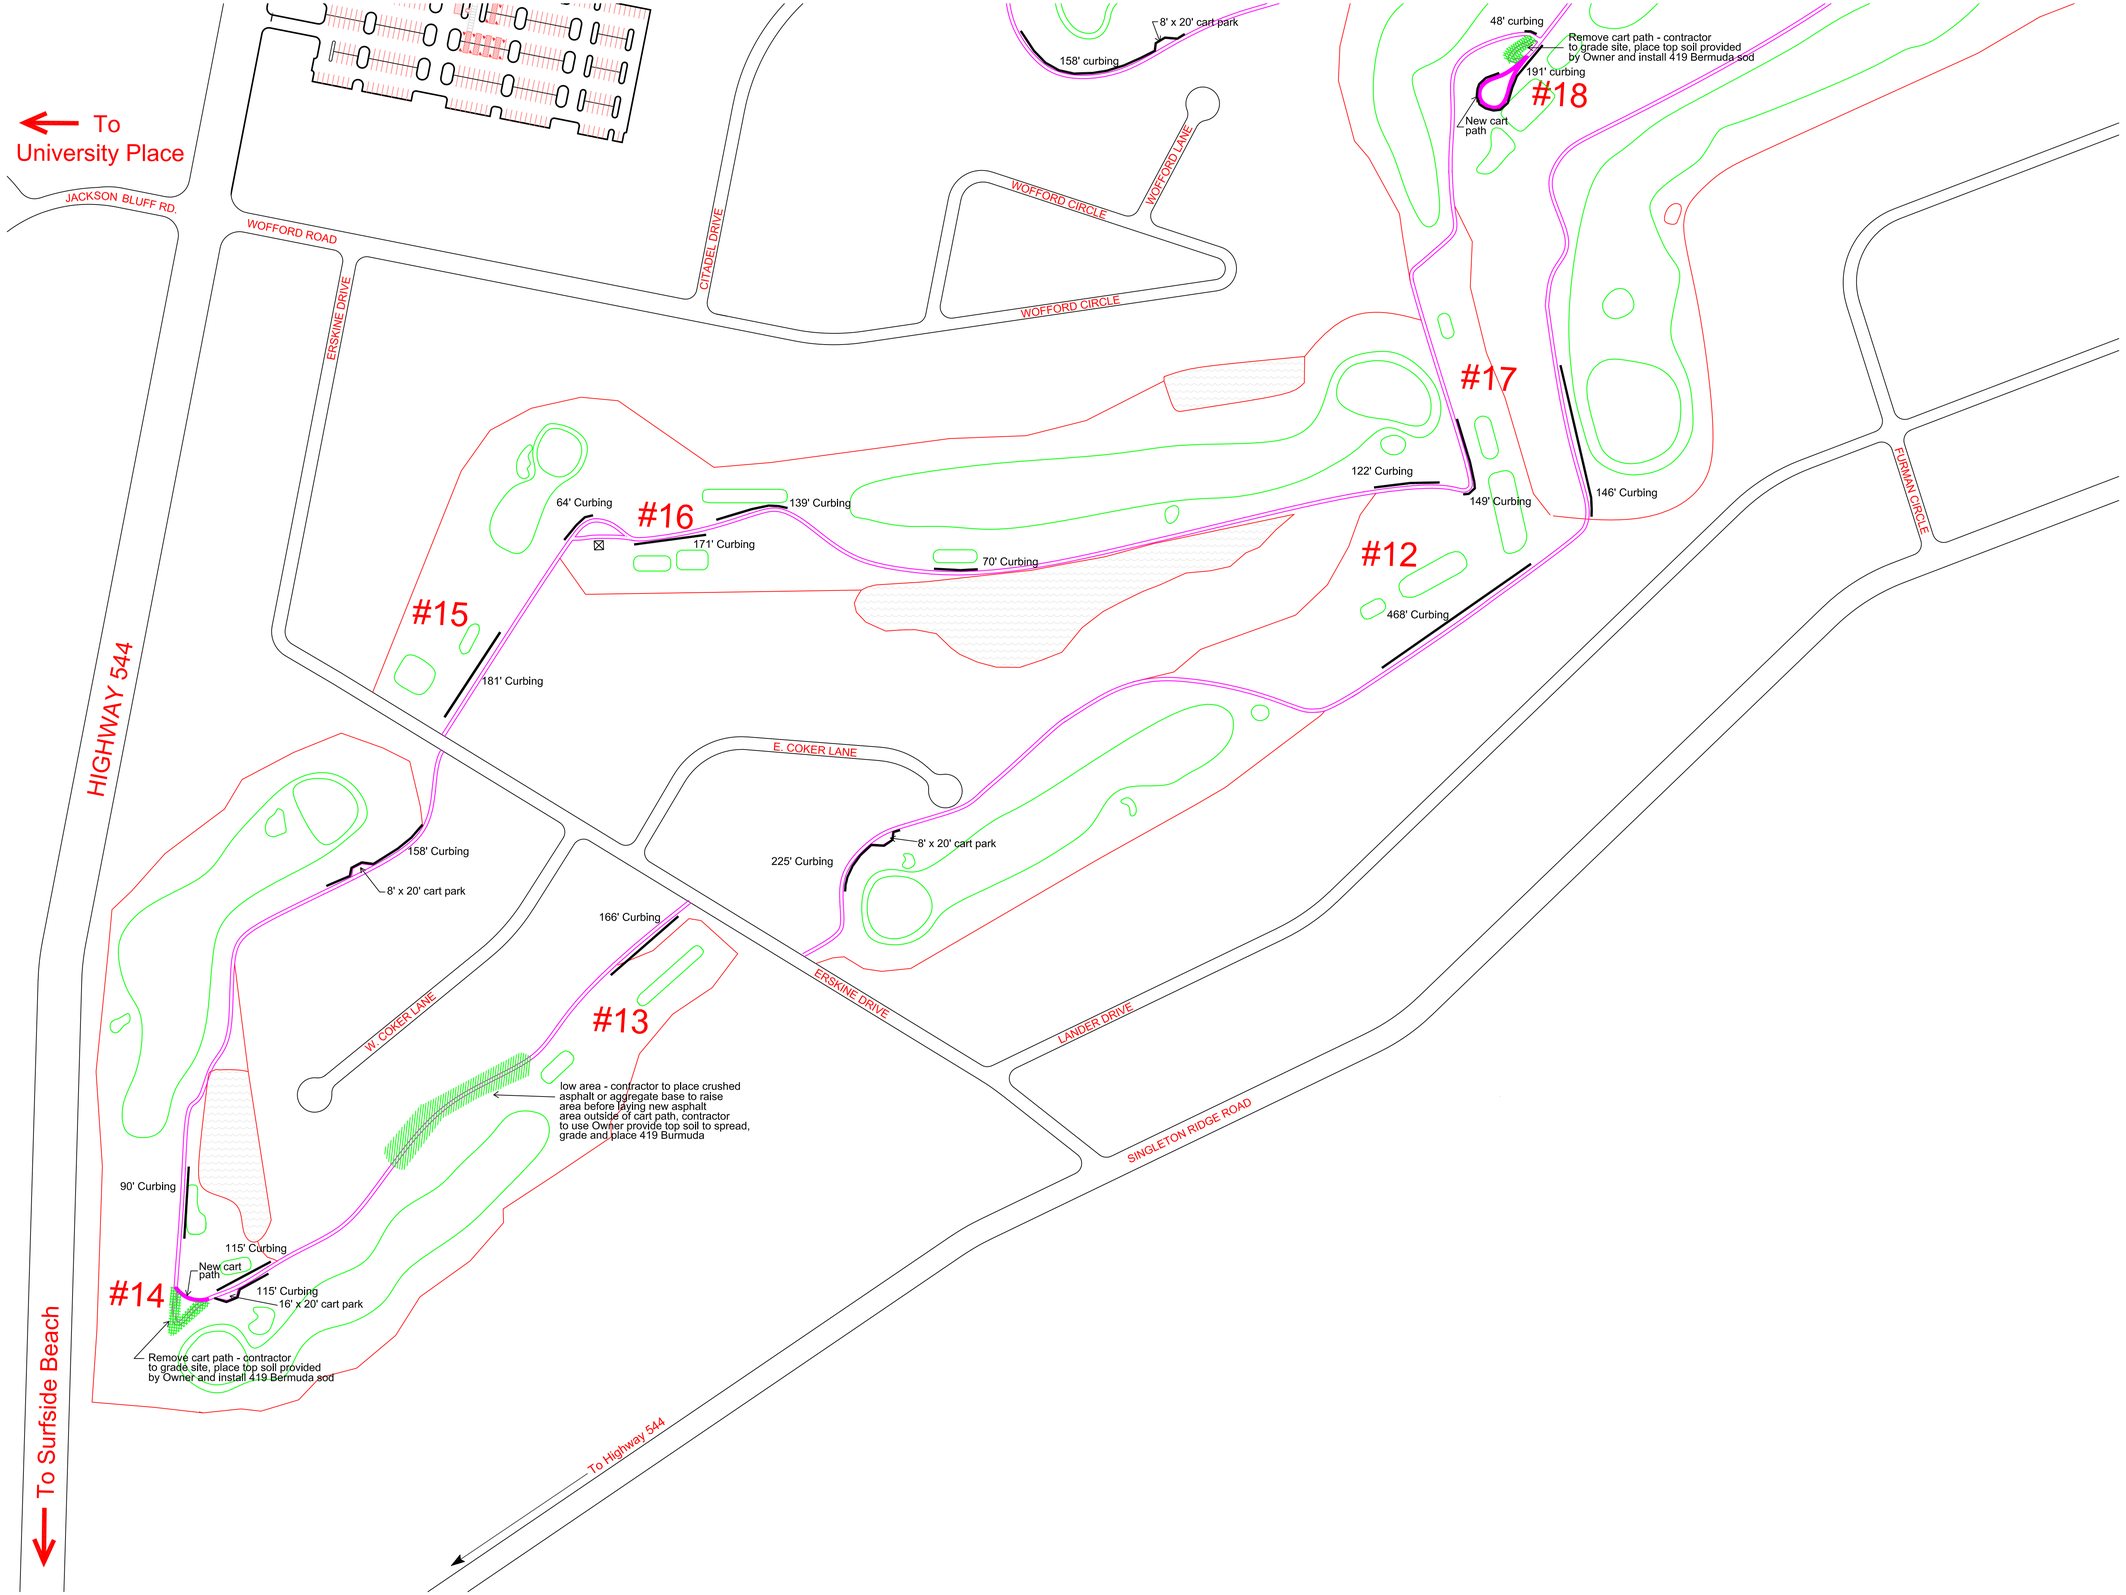

REVISION	DATE

HACKLER GOLF COURSE CART PATHS AND CURBING
PROJECT NO. H17 - N129 - MJ
SITE PLAN - HOLES 12 - 17

FACILITIES DESIGN & ENGINEERING

FACILITIES DESIGN & ENGINEERING
P.O. BOX 261954
CONWAY, SC 29528

One Joe Carter Way
CONWAY, SC 29526

COASTAL CAROLINA UNIVERSITY

SEAL

DATE: 07-28-2021
SCALE: NTS
DESIGN BY:
DRAWN BY: MWA
SHEET

C-4

OF 6

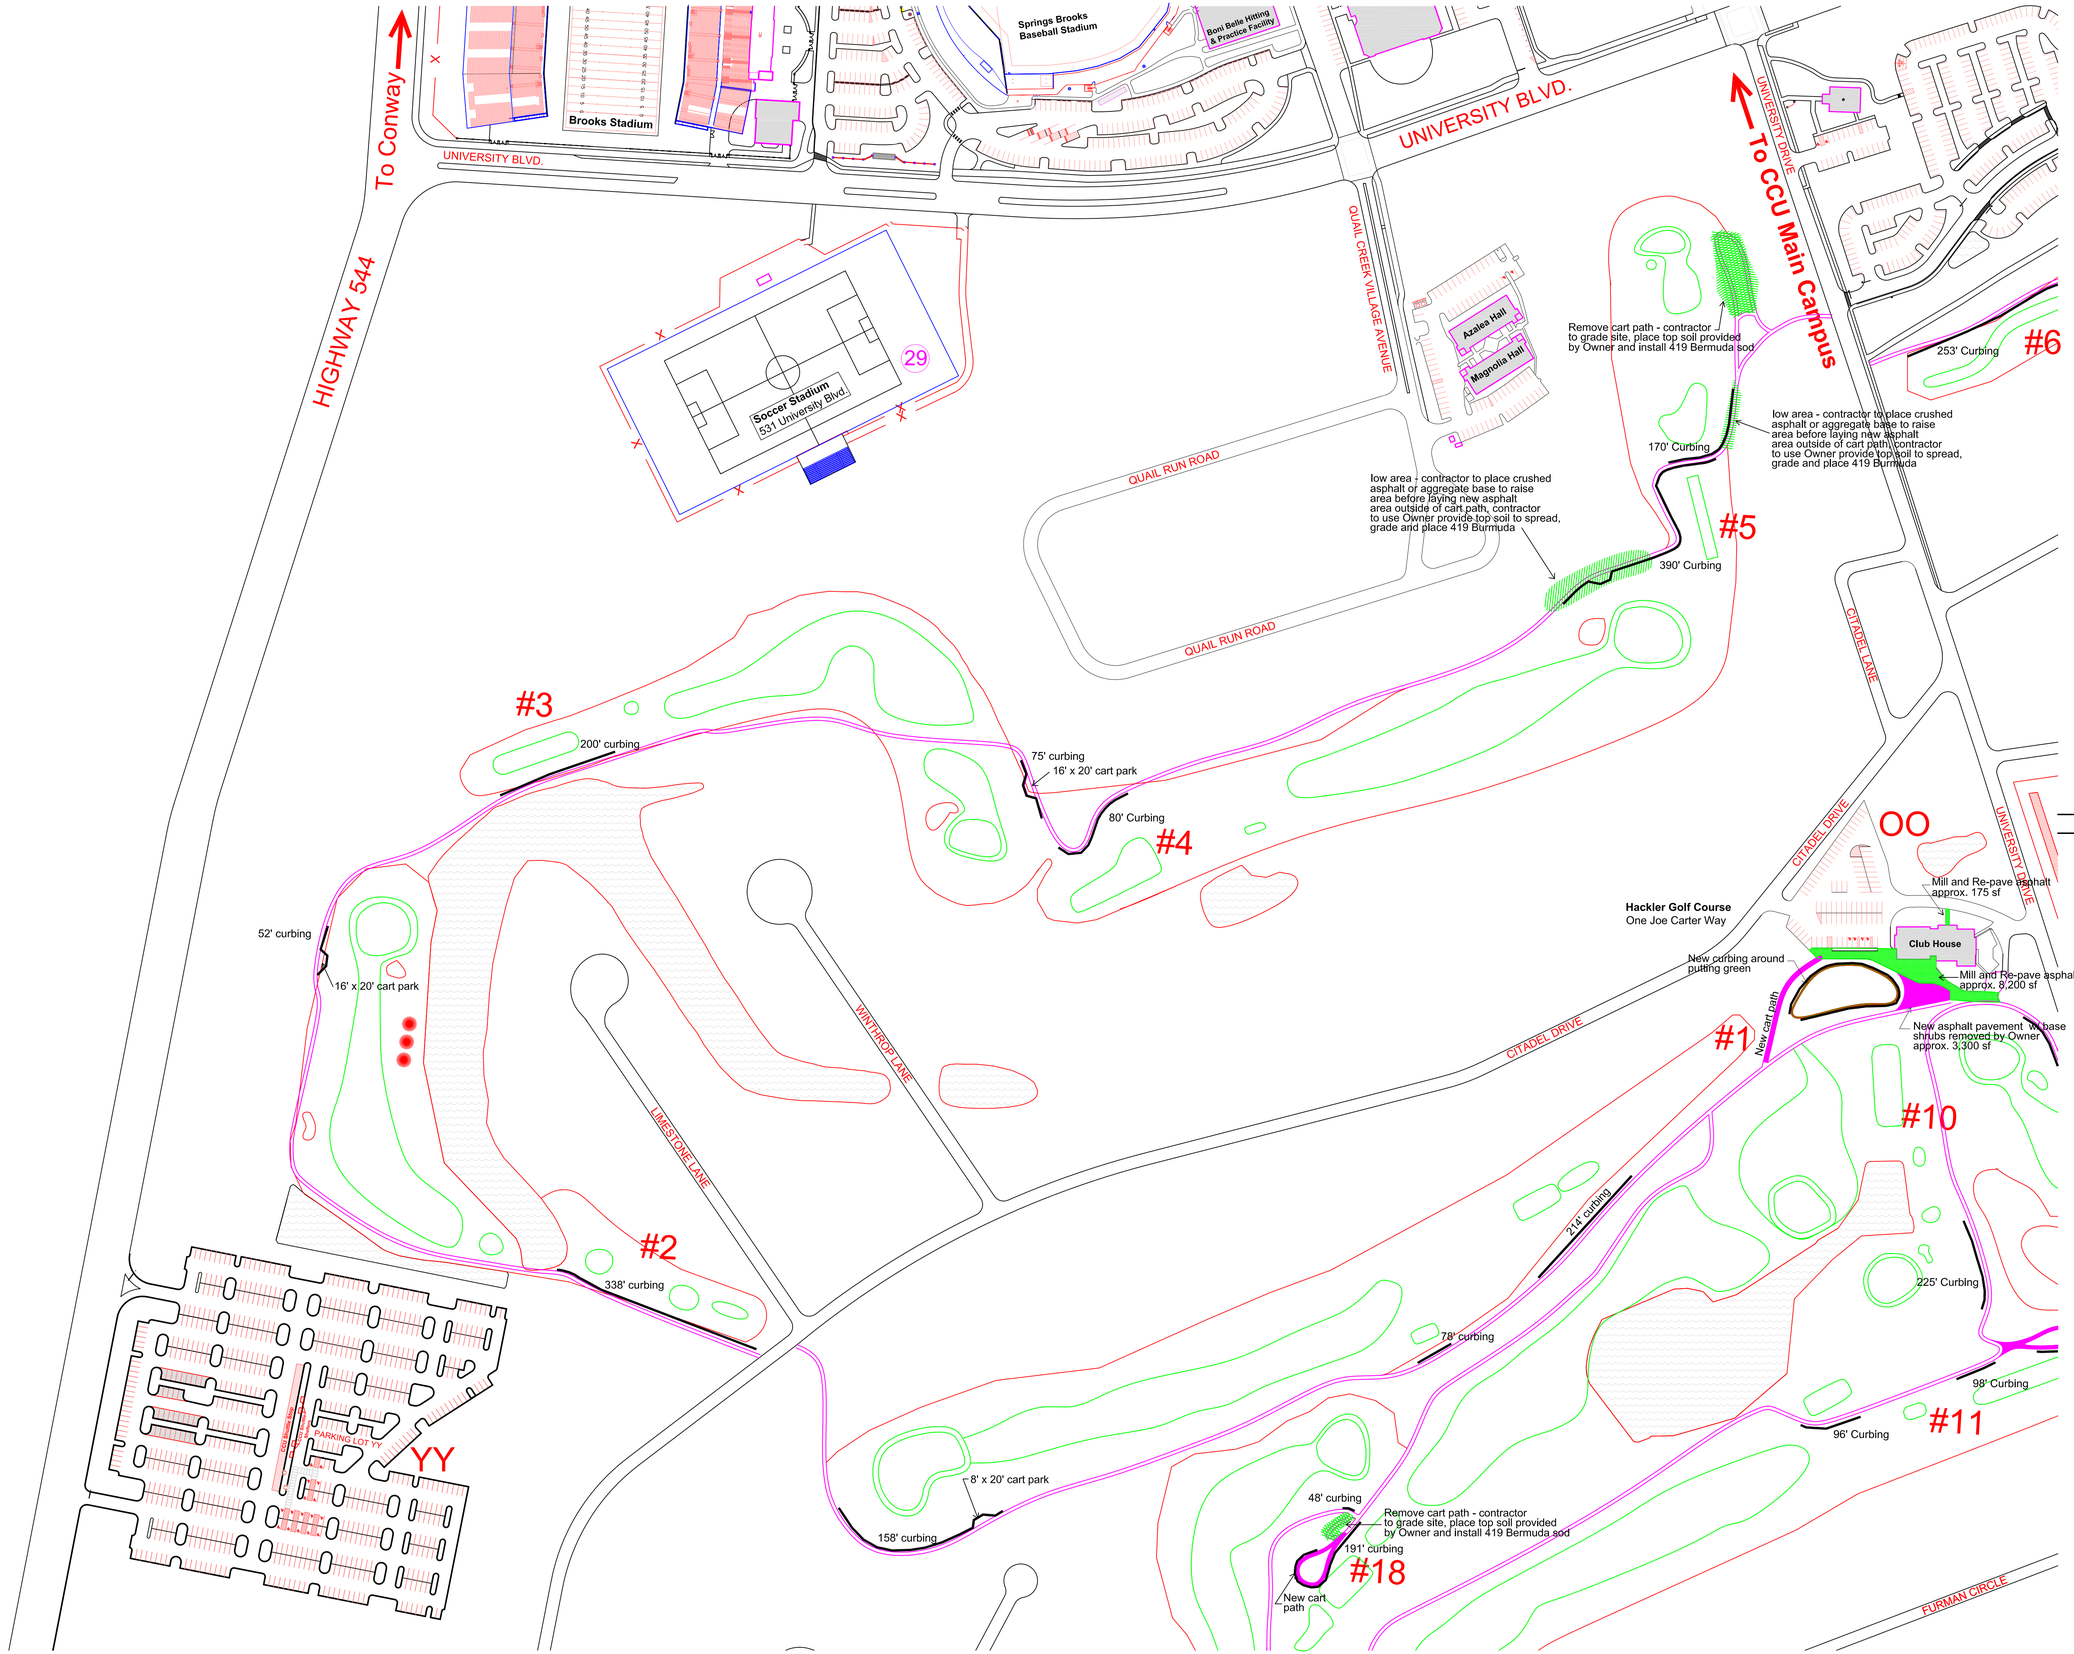

REVISION	DATE

HACKLER GOLF COURSE CART PATHS AND CURBING
PROJECT NO. H17 - N129 - MJ
SITE PLAN - HOLES 1 - 5, 18

FACILITIES DESIGN & ENGINEERING

FACILITIES DESIGN & ENGINEERING
P.O. BOX 261954
CONWAY, SC 29528

One Joe Carter Way
CONWAY, SC 29526

COASTAL CAROLINA UNIVERSITY

SEAL

DATE:	07-28-2021
SCALE:	NTS
DESIGN BY:	
DRAWN BY:	MWA

SHEET

C-5

OF 6

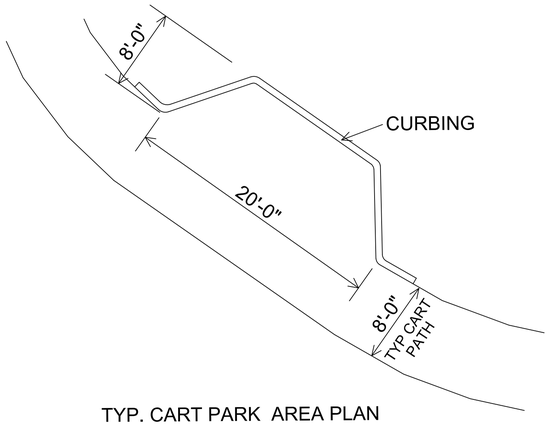

TYP. CART PARK AREA PLAN

NTS

Cart Path				Curbing
HOLE	Remove	New		Total Curb
1	2455	2455		450
2	1444	1444		390
3	1404	1404		275
4	1260	1260		430
5	1131	903		170
6	2096	9096		603
7	790	790		323
8	1988	1988		686
9	1620	1402		266
10	712	712		225
11	1850	2083		422
12	1895	1895		693
13	1237	1237		281
14	1401	1289		363
15	650	675		245
16	1638	1638		502
17	928	928		197
18	1345	1235		191
Putting		180		480
	25,847 LF	32,614 LF		7192 LF

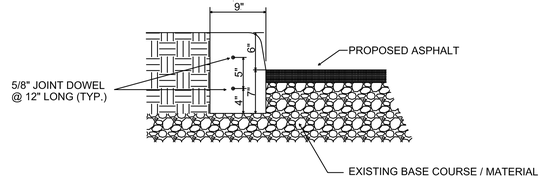

BARRIER CURB DETAIL (TYP.)

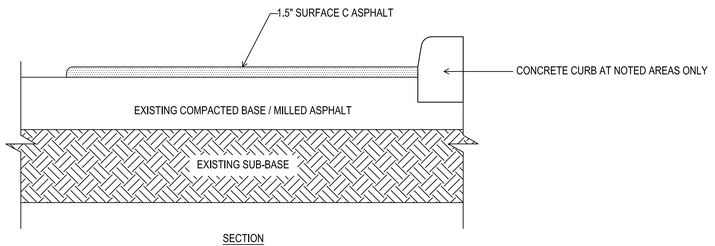

SECTION

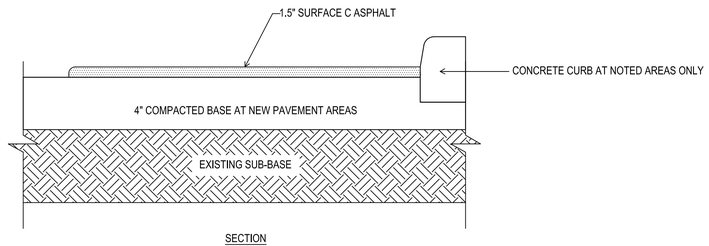

SECTION

REVISION	DATE

HACKLER GOLF COURSE CART PATHS AND CURBING
PROJECT NO. H17 - N129 - MJ
DETAILS

FACILITIES DESIGN & ENGINEERING

FACILITIES DESIGN &
ENGINEERING
P.O. BOX 261954
CONWAY, SC 29528

One Joe Carter Way
CONWAY, SC 29526

COASTAL CAROLINA UNIVERSITY

SEAL

DATE: 07-28-2021
SCALE: NTS
DESIGN BY:
DRAWN BY: MWA
SHEET

C-6

OF 6